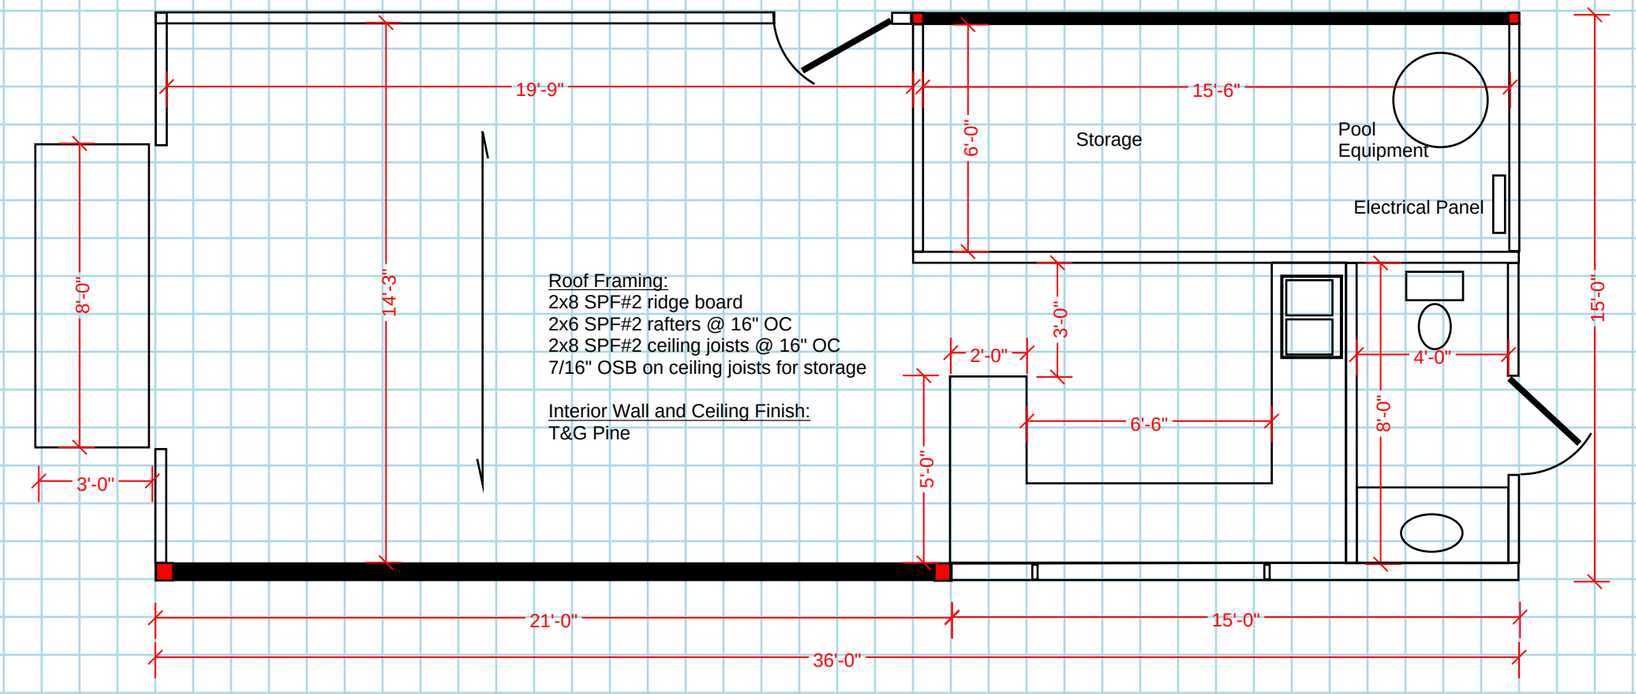
19'-9"
15'-6"
6'-0"
Storage
Pool
Equipment
Electrical Panel
8'-0"
14'-3"
Roof Framing:
2x8 SPF#2 ridge board
2x6 SPF#2 rafters @ 16" OC
2x8 SPF#2 ceiling joists @ 16" OC
7/16" OSB on ceiling joists for storage
Interior Wall and Ceiling Finish:
T&G Pine
3'-0"
2'-0"
6'-6"
4'-0"
8'-0"
5'-0"
15'-0"
3'-0"
21'-0"
15'-0"
36'-0"

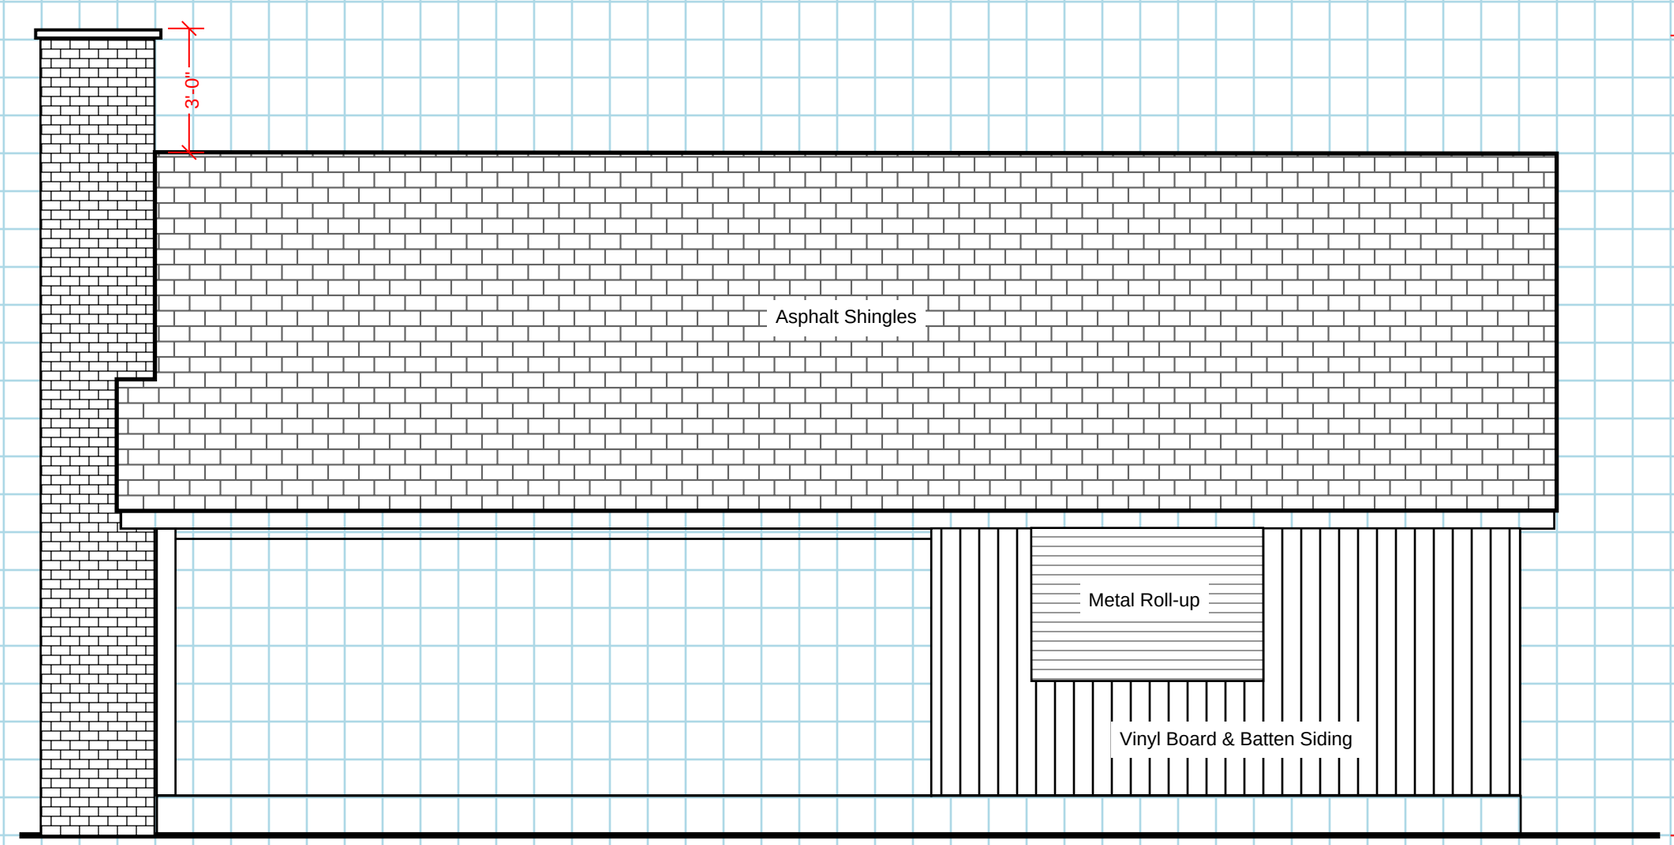
3'-0"
Asphalt Shingles
Metal Roll-up
Vinyl Board & Batten Siding

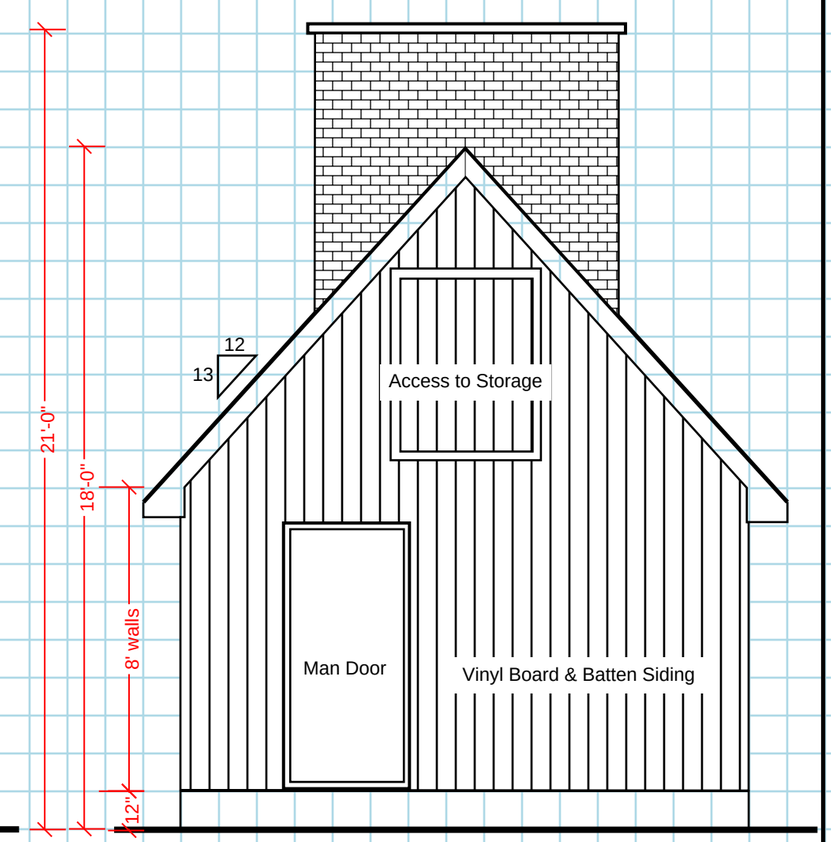
21'-0"
18'-0"
8' walls
12"
12
13
Access to Storage
Man Door
Vinyl Board & Batten Siding

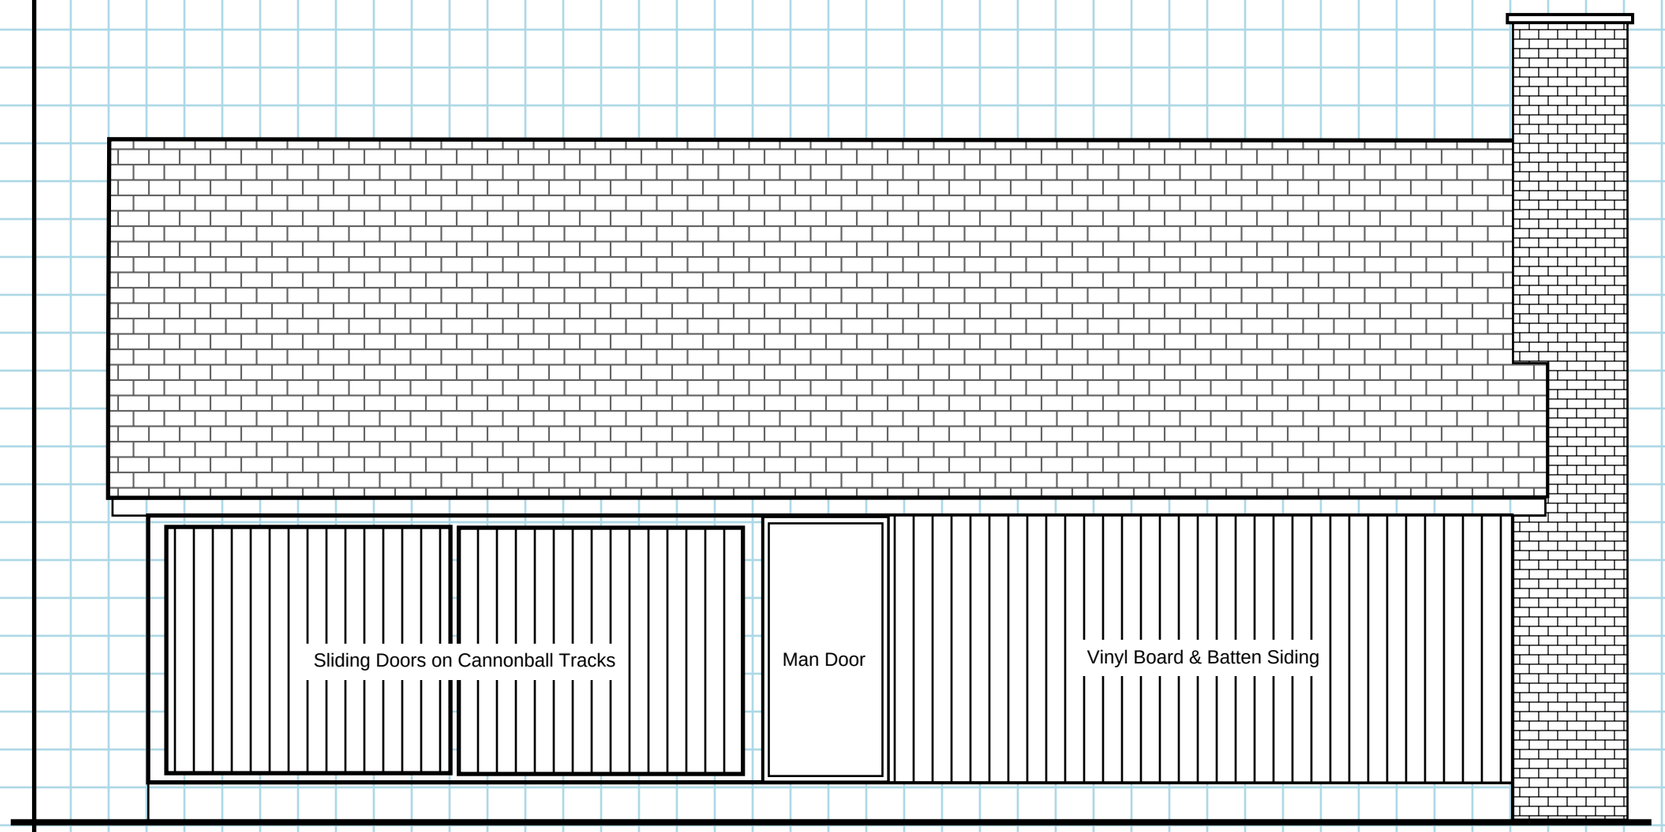
Sliding Doors on Cannonball Tracks
Man Door
Vinyl Board & Batten Siding

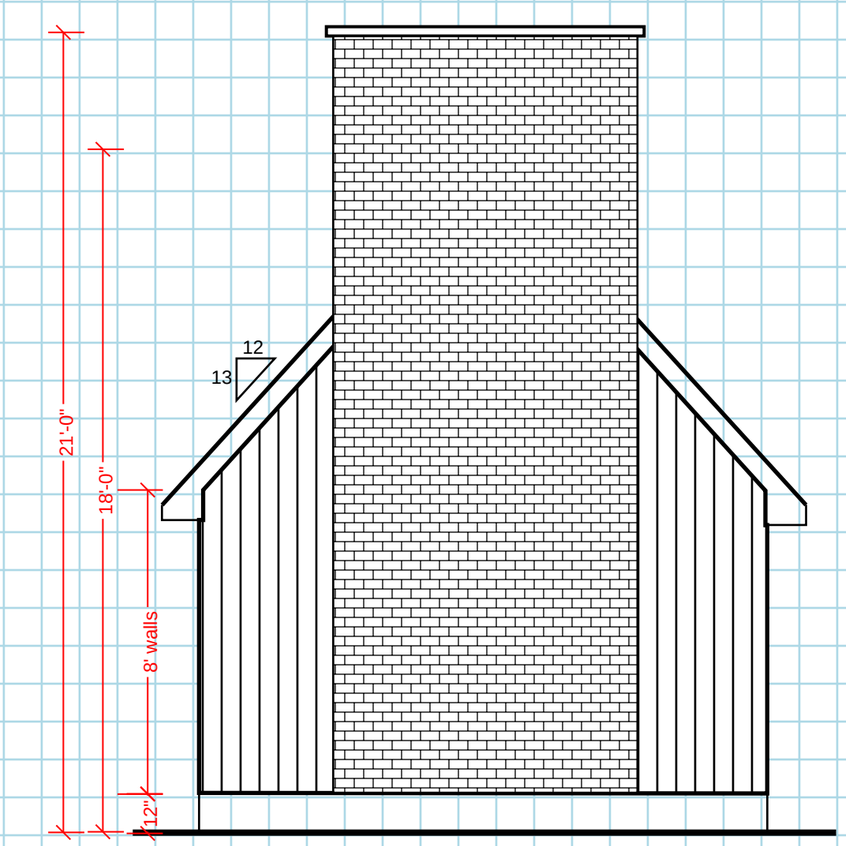
12
13
21'-0"
18'-0"
8' walls
12"