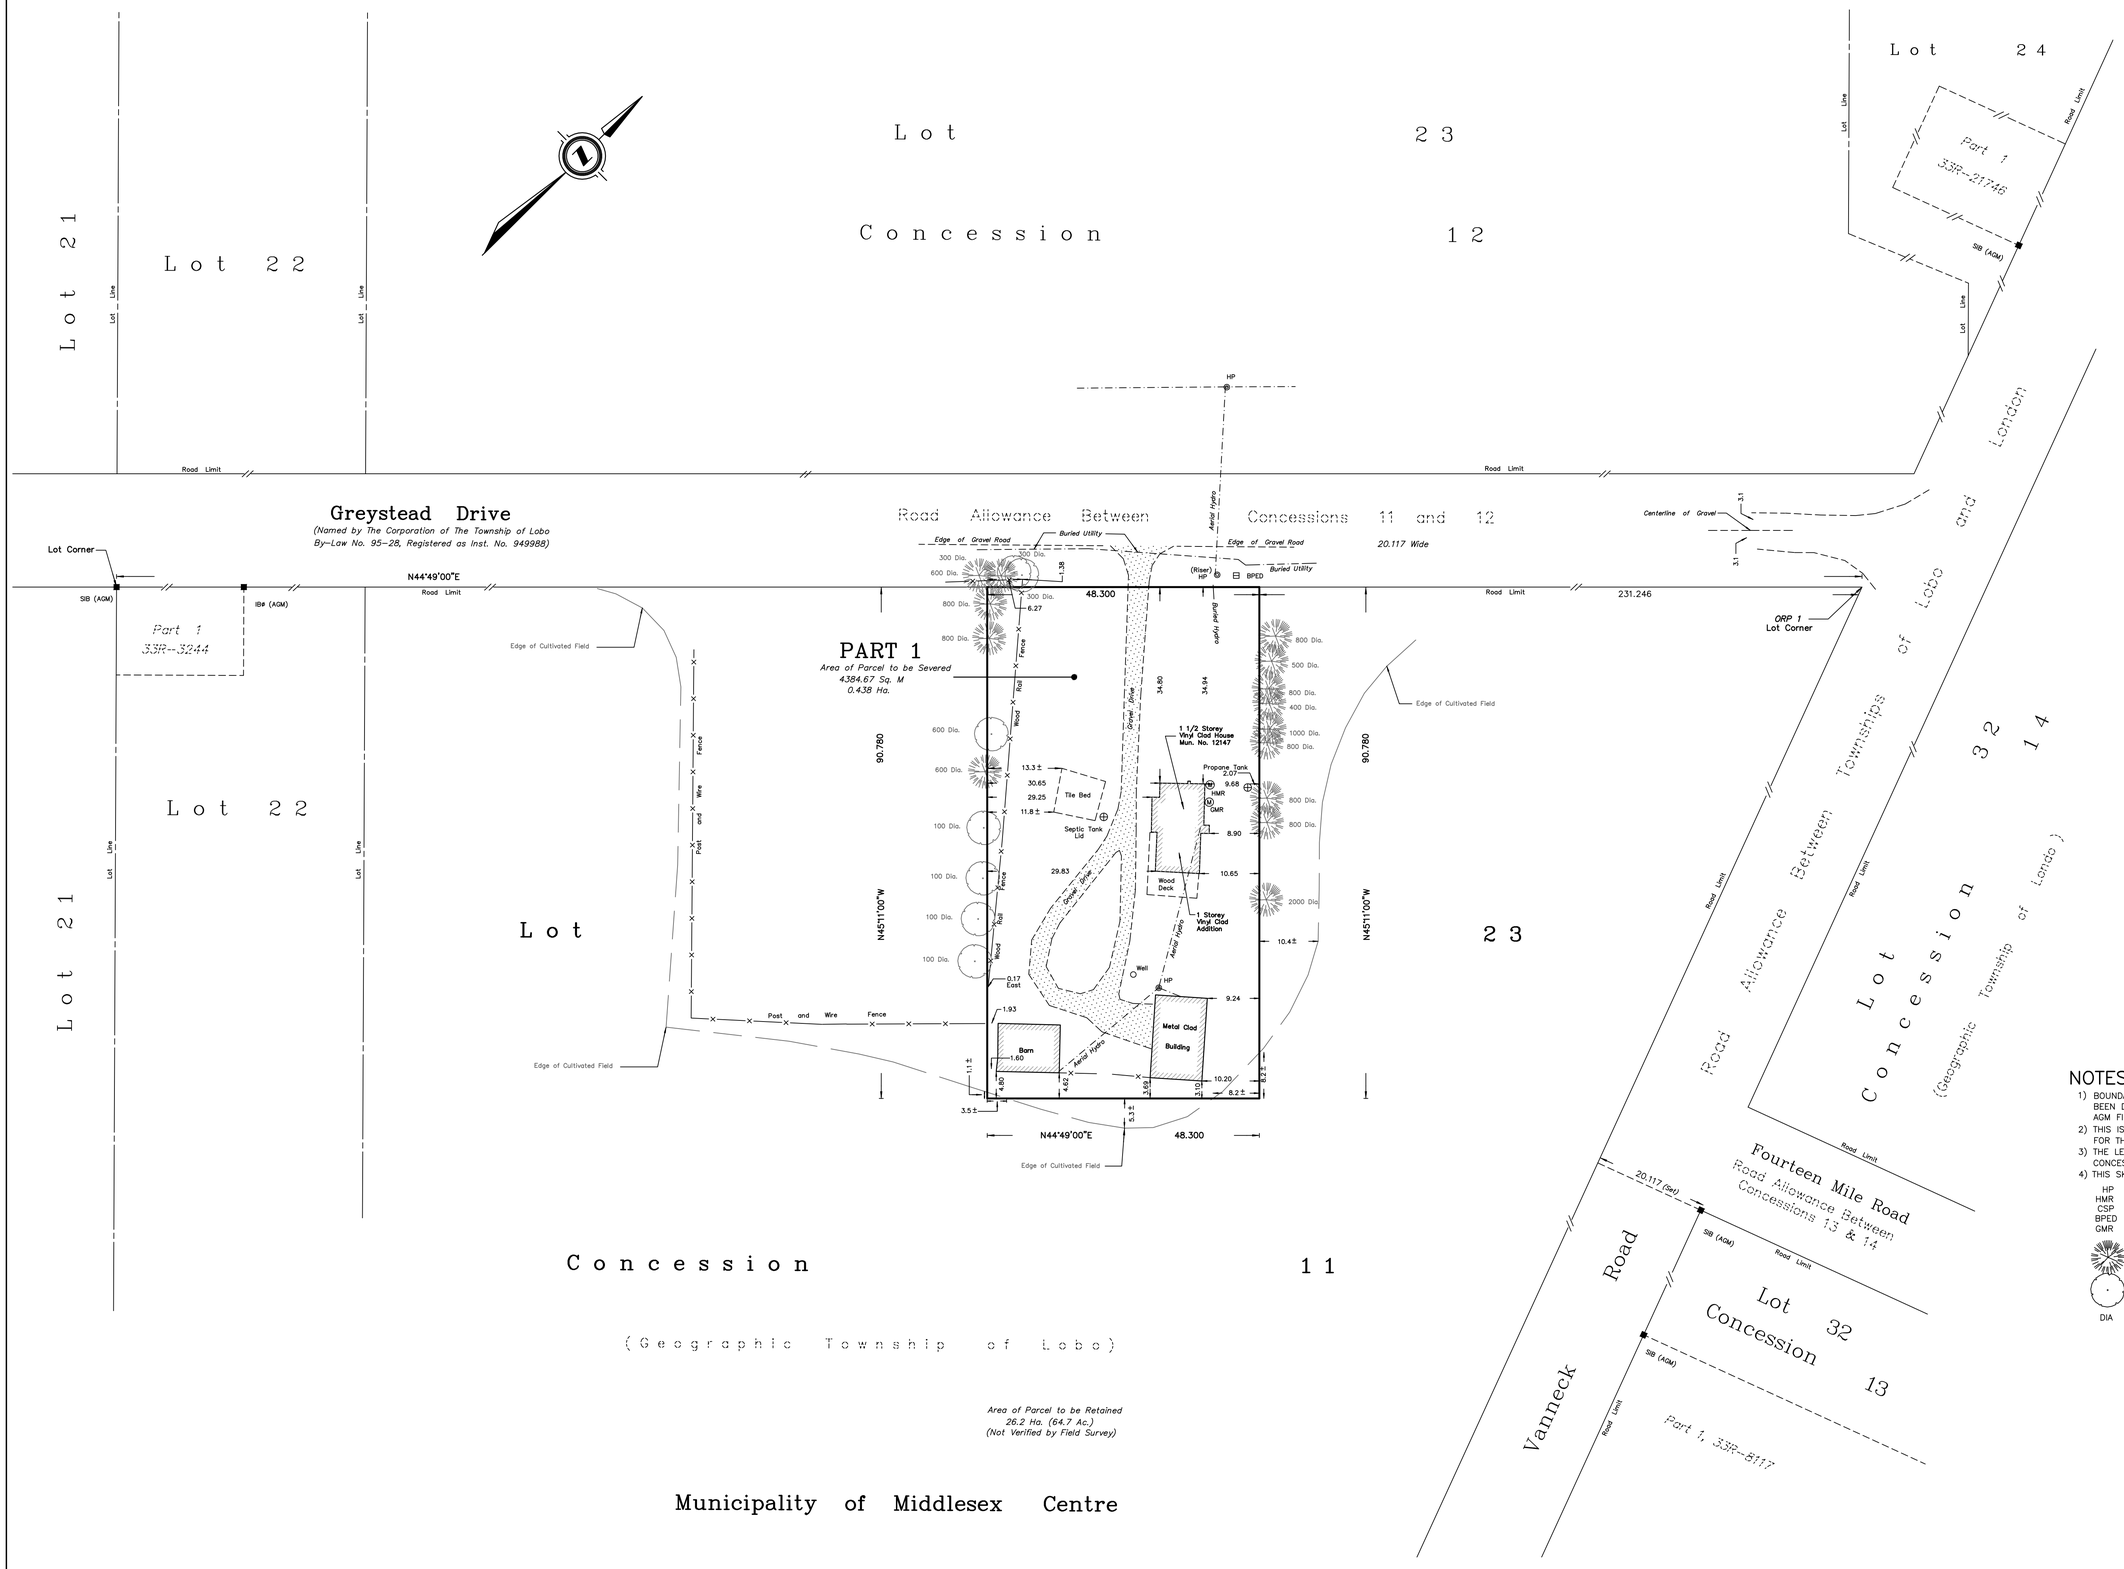

SKETCH FOR CONSENT APPLICATION

MARK ROBSON (FOURTEEN MILE FARMS LTD.)

12147 GREYSTEAD DRIVE, (TOWNSHIP OF LOBO)

MUNICIPALITY OF MIDDLESEX CENTRE

SCALE 1:500

10 8 6 4 2 0 10 20 30

SCALE IN METRES

2024

ARCHIBALD, GRAY & McKAY LTD.

ONTARIO LAND SURVEYORS

NOTES AND LEGEND

1) BOUNDARY DIMENSIONS AND INFORMATION SHOWN ON THIS SKETCH HAS BEEN DERIVED FROM SURVEY BY AGM DATED APRIL 17, 2024. AGM FILE: LO-11-23-1.
2) THIS IS NOT A PLAN OF SURVEY AND SHALL NOT BE USED EXCEPT FOR THE PURPOSE INDICATED IN THE TITLE BLOCK.
3) THE LEGAL DESCRIPTION OF THE SUBJECT PROPERTY IS PART OF LOT 23, CONCESSION 11, GEOGRAPHIC TOWNSHIP OF LOBO, MUNICIPALITY OF MIDDLESEX CENTRE.
4) THIS SKETCH IS PROTECTED BY COPYRIGHT ©.

HP	DENOTES HYDRO POLE
HMR	DENOTES HYDRO METER
CSP	DENOTES CORRUGATED STEEL PIPE
BPED	DENOTES BELL PEDESTAL
GMR	DENOTES GAS METER
	DENOTES CONIFEROUS TREE
	DENOTES DECIDUOUS TREE
DIA	DENOTES DIAMETER IN mm

METRIC: DISTANCES SHOWN ON THIS PLAN ARE IN METRES AND CAN BE CONVERTED TO FEET BY DIVIDING BY 0.3048. AREAS SHOWN ON THIS PLAN ARE IN SQUARE METERS AND CAN BE CONVERTED TO ACRES BY DIVIDING BY 4046.825

AGM PLAN • SURVEY • ENGINEER
ARCHIBALD, GRAY & McKAY LTD.
3514 WHITE OAK ROAD, LONDON, ON. N6E 2Z9
PHONE 519-685-5300 FAX 519-685-5303
EMAIL info@agm.on.ca WEB www.agm.on.ca

DRAWN BY: JGH	DIGITAL FILE: L02404RP3MS.DWG	PLAN No: 8-L-6294
CHECKED BY: RMM		
Plot Date: May 1, 2024	FILE No: LO-11-23-1	

F:\PROJECTS\L\LOBO\LO\LO-11\LO-11-23\LO-11-23-1\CAD\L02404RP3MS.DWG