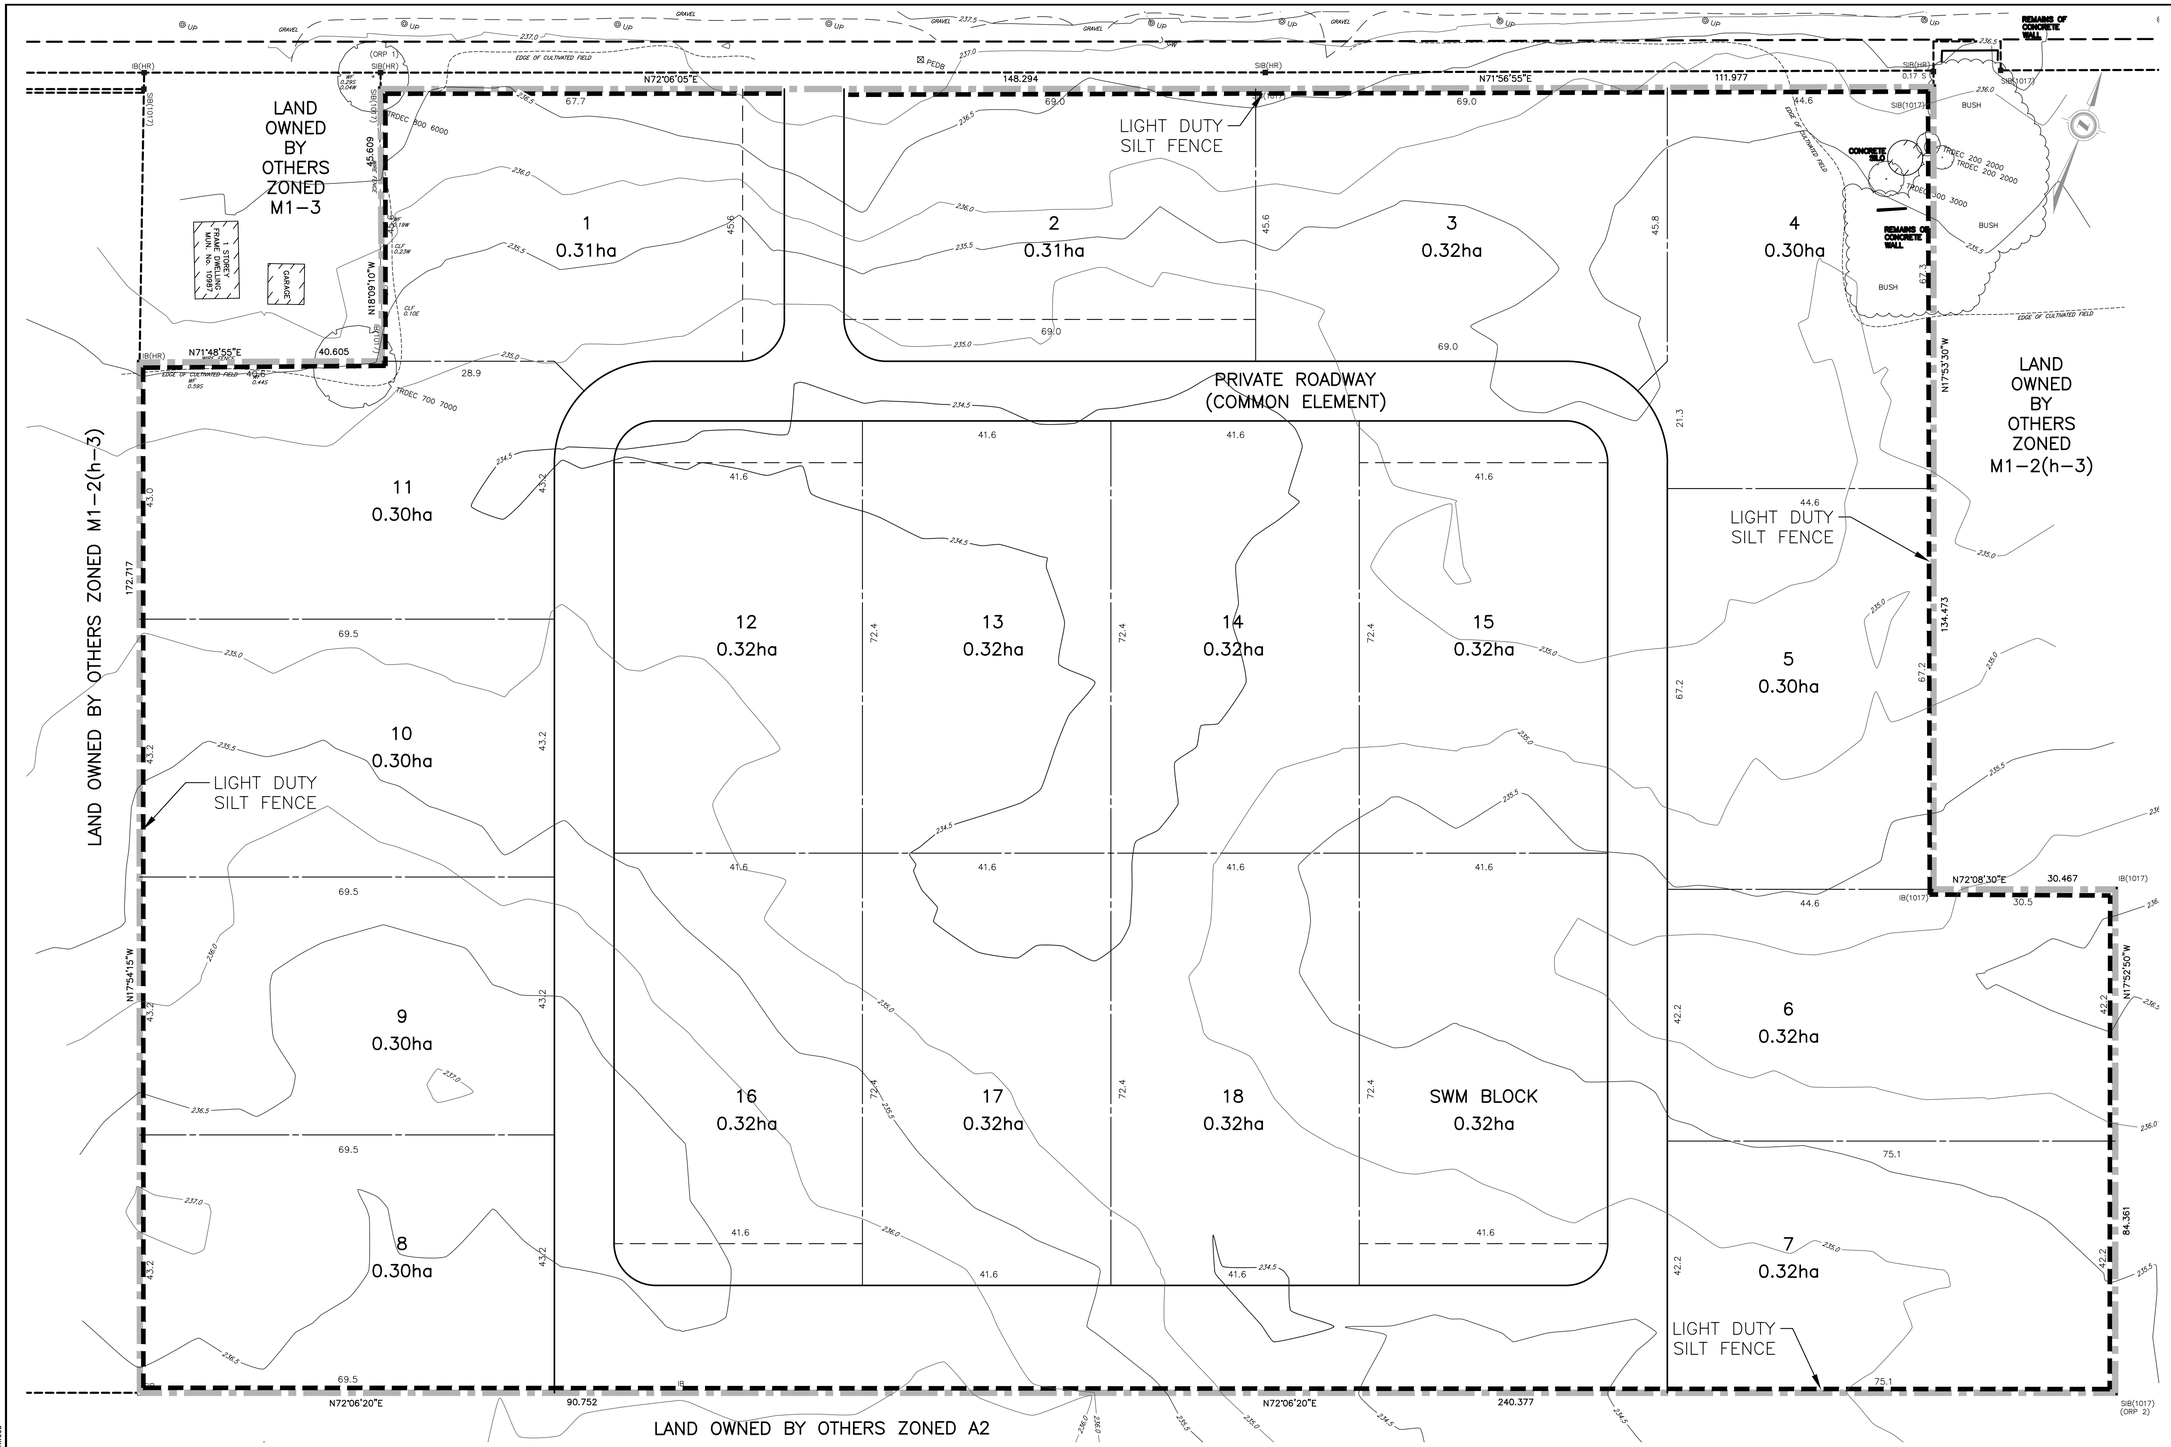

EXISTING SERVICES	DRAWING #, SOURCE	DATE	CONSTRUCTED SERVICES	COMPLETION

DETAILS	
DESIGN	KU
DRAWN BY	KU
CHECKED	AG
APPROVED	AG
DATE	2023-12-01

No.	REVISIONS	DATE	CONSULTANT

00318 – Preliminary ESC Plan.dwg

CONSULTANT OR DIVISION

LDS

ENGINEER'S STAMP

SCALE
HORZ – 1 : 500
5 0 10m

TITLE
10919 LONGWOODS ROAD LIGHT INDUSTRIAL
10919 LONGWOODS ROAD INC.

PRELIMINARY ESC PLAN

PROJECT No. LD-00318

SHEET No. 1 of 3

PLAN FILE No.

Z:\LD-00318 – 10919 LONGWOODS ROAD\PRELIMINARY DESIGN\CAD\00318 – PRELIMINARY ESC PLAN.DWG
2023-12-01 10:53:19 AM by KUSHNIRUK, KYLE

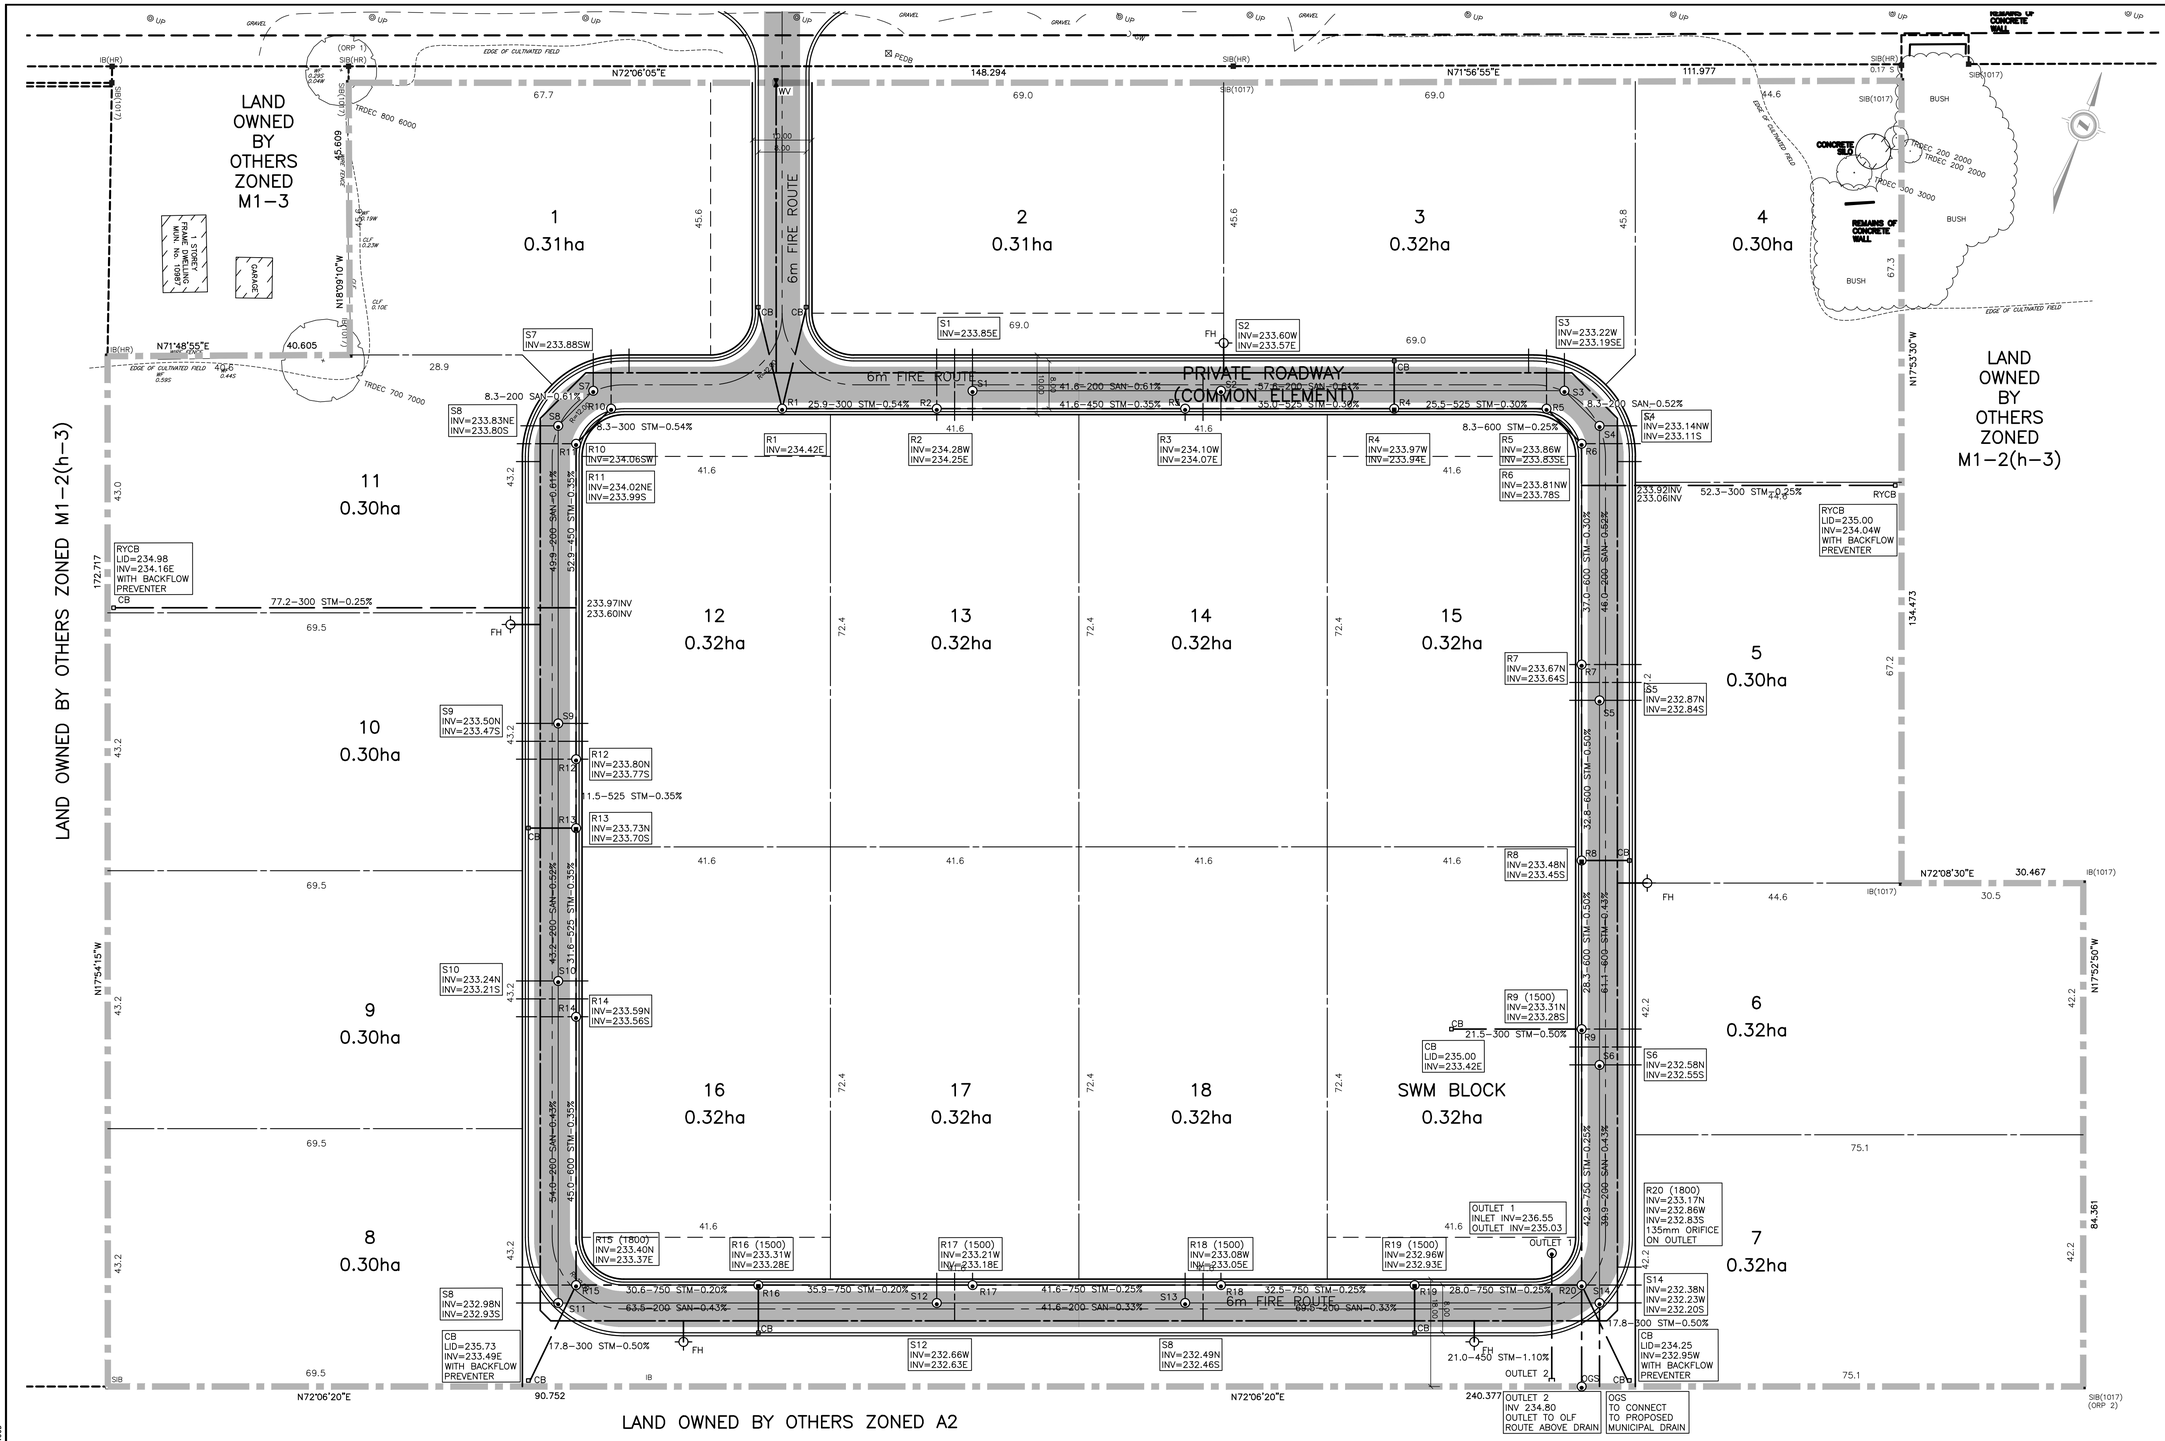

EXISTING SERVICES	DRAWING #, SOURCE	DATE	CONSTRUCTED SERVICES	COMPLETION

DETAILS	
DESIGN	KU
DRAWN BY	KU
CHECKED	AG
APPROVED	AG
DATE	2023-12-01

00318 - Preliminary Servicing Plan.dwg

No.	REVISIONS	DATE	CONSULTANT

CONSULTANT OR DIVISION

LDS

ENGINEER'S STAMP

SCALE
HORZ - 1 : 500
5 0 10m

TITLE
10919 LONGWOODS ROAD LIGHT INDUSTRIAL
10919 LONGWOODS ROAD INC.

PRELIMINARY SERVICING PLAN

PROJECT No. LD-00318

SHEET No. 2 of 3

PLAN FILE No.

Z:\LD-00318 - 10919 LONGWOODS ROAD\PRELIMINARY DESIGN\CADD\00318 - PRELIMINARY SERVICING PLAN.DWG
2023-12-01 11:07:19 AM by KEVIN UNGRUHE

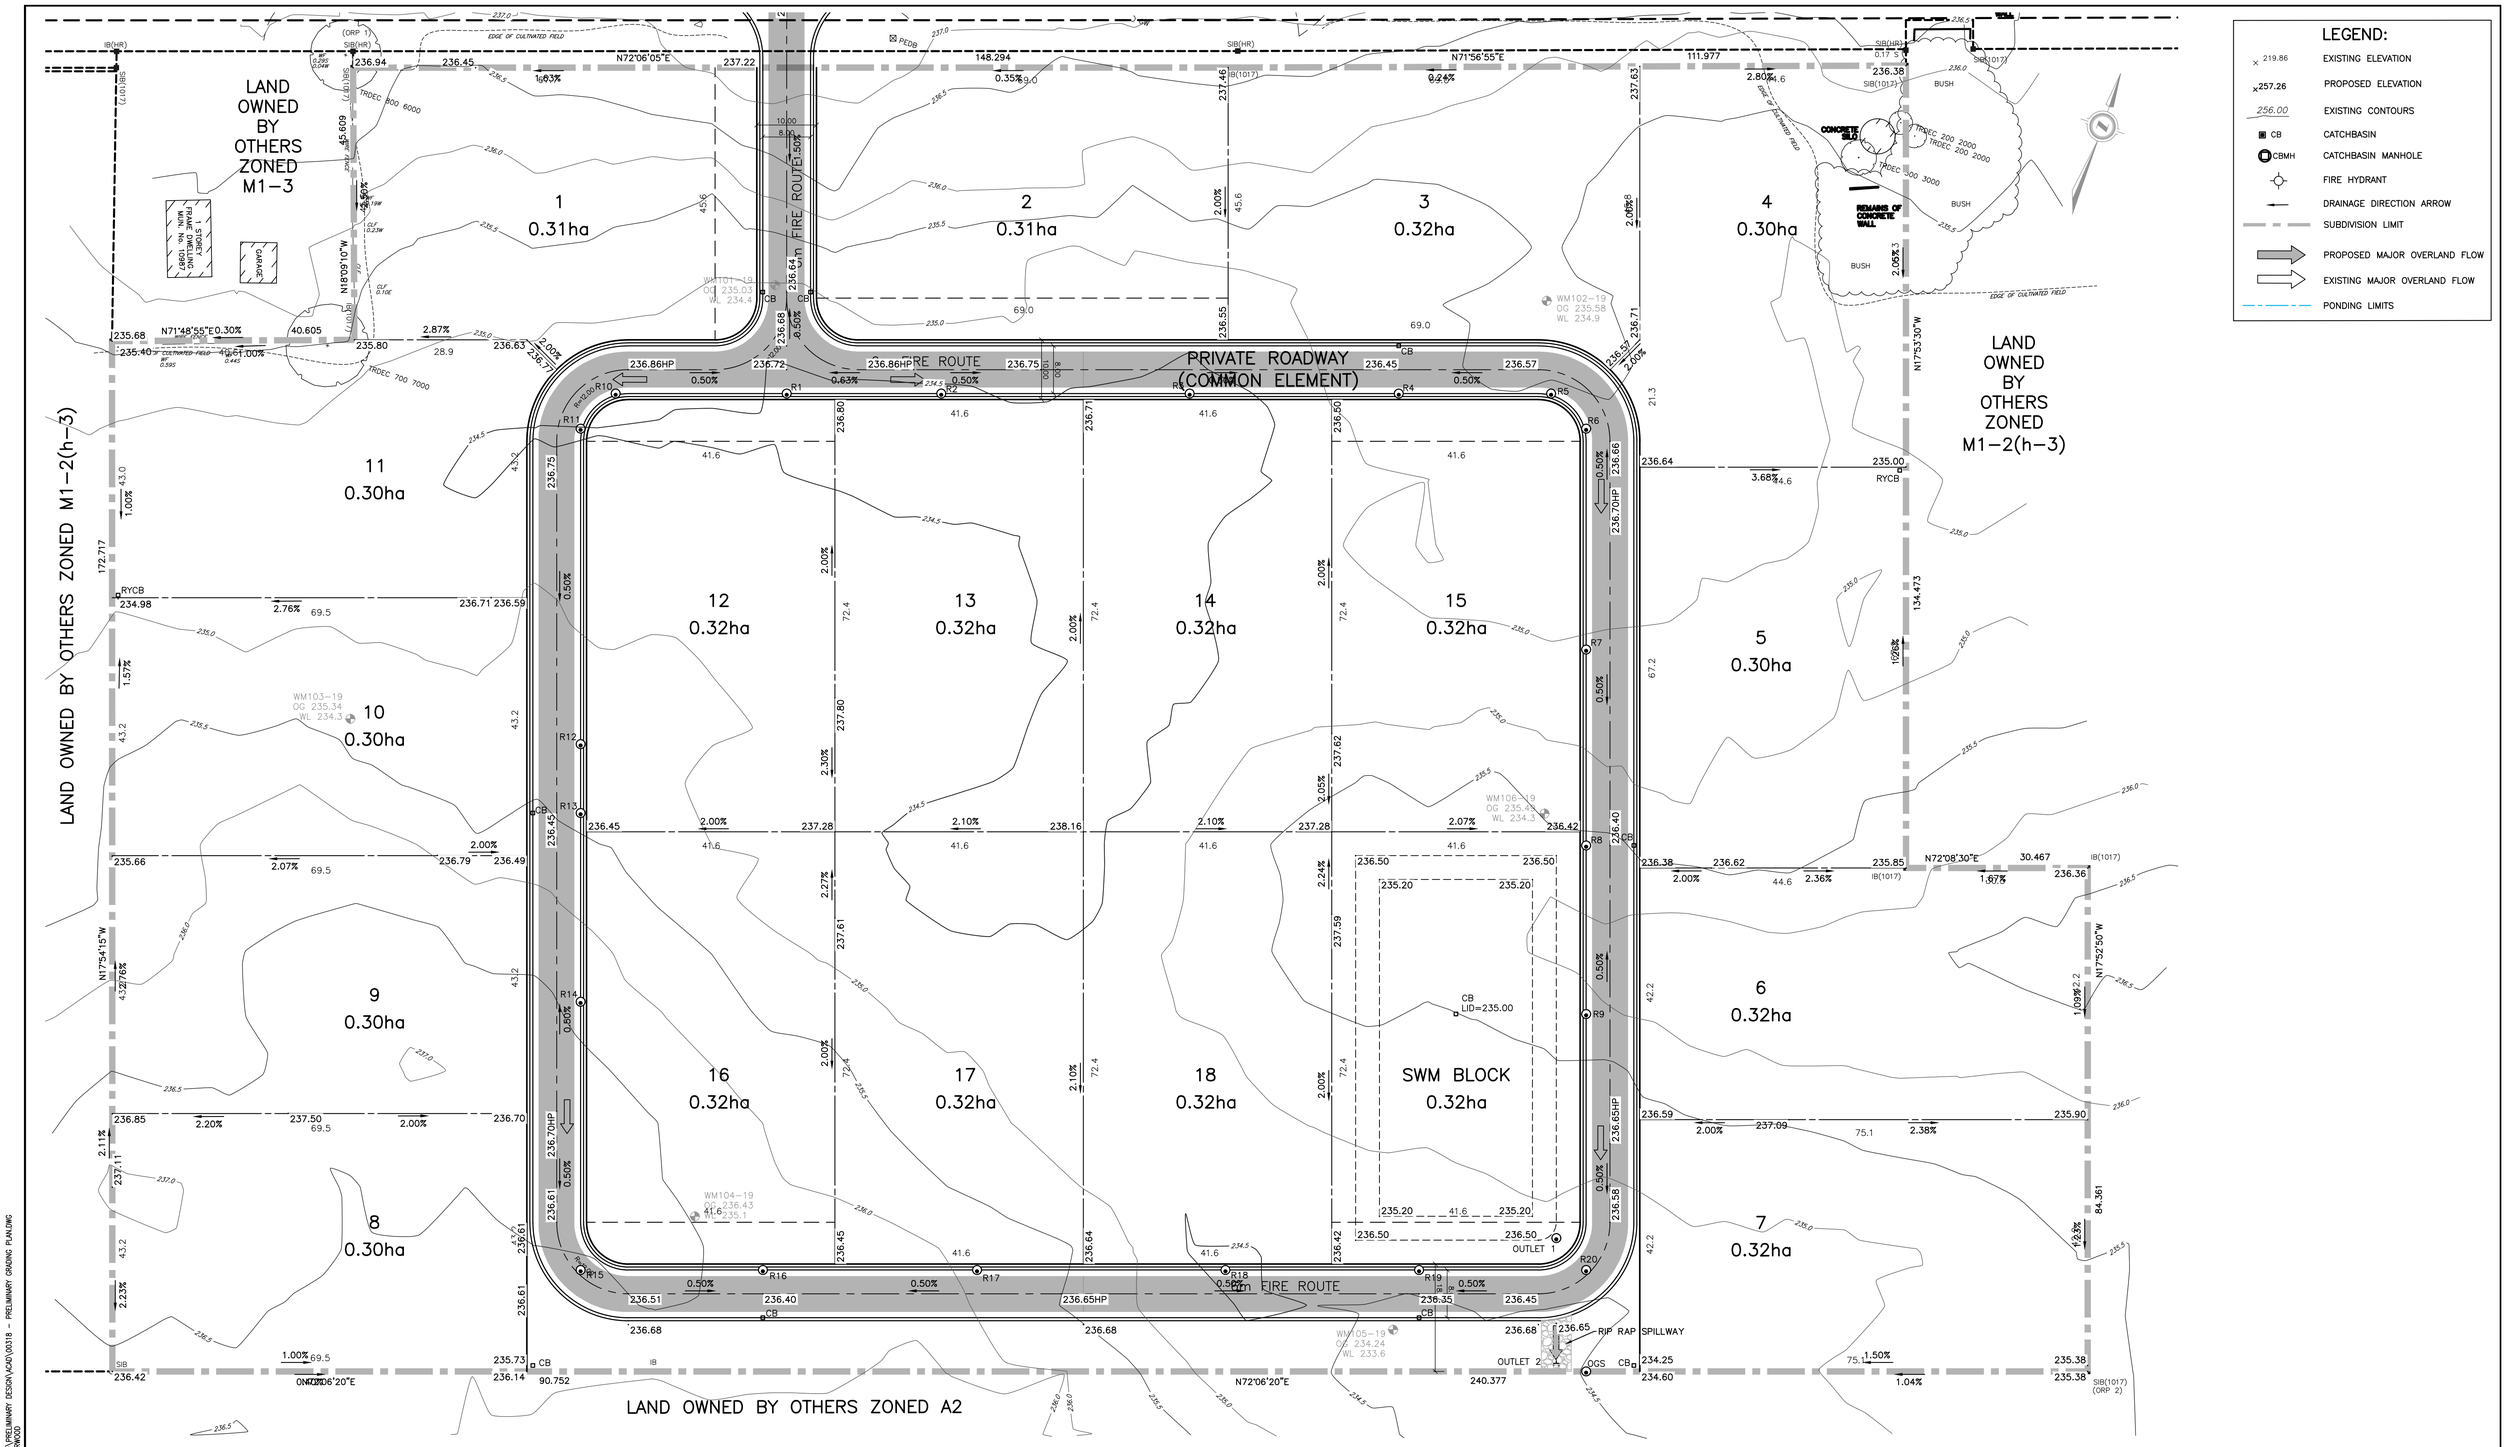

EXISTING SERVICES	DRAWING #, SOURCE	DATE	CONSTRUCTED SERVICES	COMPLETION

DETAILS		No.	REVISIONS	DATE	CONSULTANT
DESIGN	KU				
DRAWN BY	KU				
CHECKED	AG				
APPROVED	AG				
DATE	2023-12-01				

00318 - Preliminary Grading Plan.dwg

CONSULTANT OR DIVISION

LDS

ENGINEER'S STAMP

SCALE
HORZ - 1 : 500
5 0 10m

TITLE
10919 LONGWOODS LIGHT INDUSTRIAL
10919 LONGWOODS ROAD INC.

PRELIMINARY GRADING PLAN

PROJECT No. LD-00318

SHEET No. 3 of 3

PLAN FILE No.

Z:\LD-00318 - 10919 LONGWOODS ROAD\PRELIMINARY DESIGN\CAD\00318 - PRELIMINARY GRADING PLAN.DWG
2023-12-01 10:20AM by KURT.WINDWARD